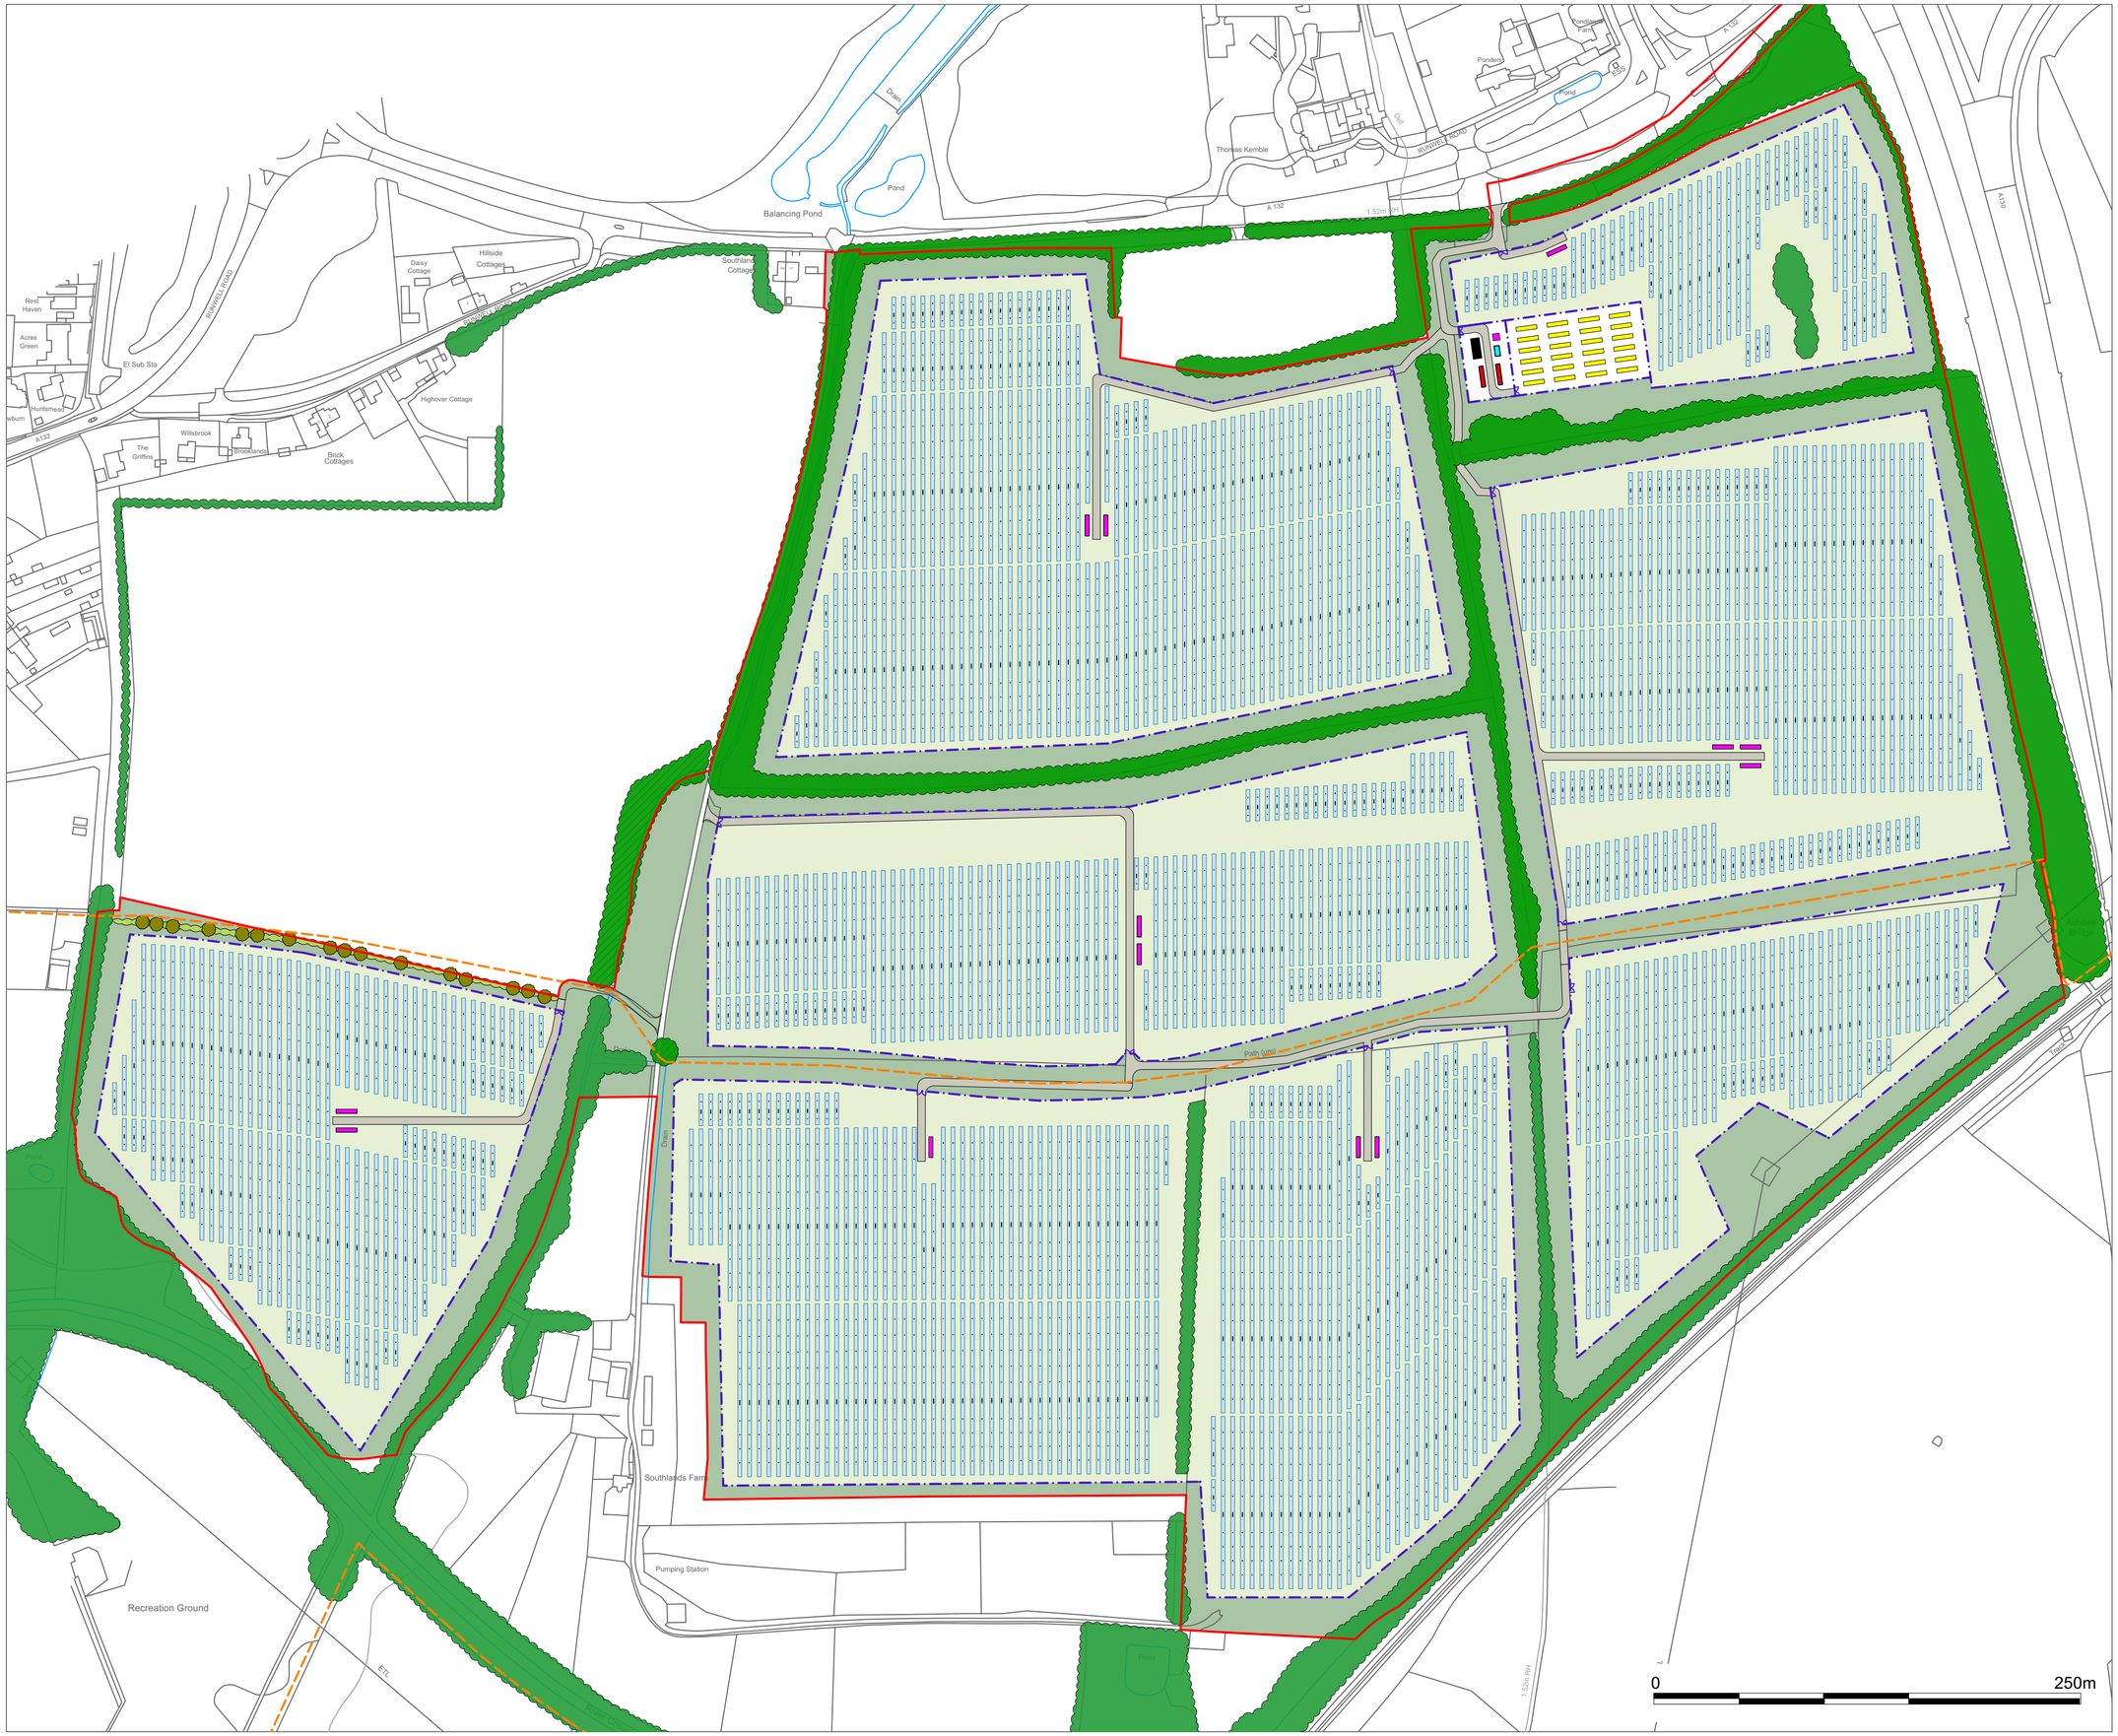

KEY

- Site Boundary
- Security Fence
- Access Track
- PV Modules
- 33kV Subststion
- Transformer
- Security Gate
- Inverter
- Batteries
- Spare Parts Container
- Control Room
- Existing Vegetation
- Species Rich Grassland
- Field Margin Planting
- Proposed Hedgerow
- Proposed Tree Planting

N

Revisions:
First Issue- 04/08/2022 JS
01 - (06/09/2022 JS) Revised layout and planting added
02 - (04/10/2022 JS) Revised layout, boundary and planting
03 - (12/01/2023 JS) Revised layout and utilities added
04 - (24/01/2023 JS) Revised layout and utilities removed

ALL DIMENSIONS TO BE CHECKED ON SITE WORK TO FIGURED DIMENSIONS ONLY REPORT DISCREPANCIES TO THE GFP AT ONCE BEFORE PROCEEDING COPYRIGHT ACT APPLIES.

© Enso Energy Ltd. Crown Copyright. All rights reserved. © 2022
Emapsite license number 0100031673

enso energy
Enso Energy Limited, Unit 1 & 2 Cirencester Office Park,
Tetbury Road, Cirencester, GL7 6JJ
Tel: 01452 764685 Email: enquiries@ensoenergy.co.uk

Project Title:
Southlands Solar Farm

Drawing Title:
Proposed Site Plan

DRWG No:	Rev:	Sht no:
RC3-02-P02	04	-
Drawn by : JS	Checked by: RM	
Scale: 1:2500 @ A2	Date: 24/01/2023	