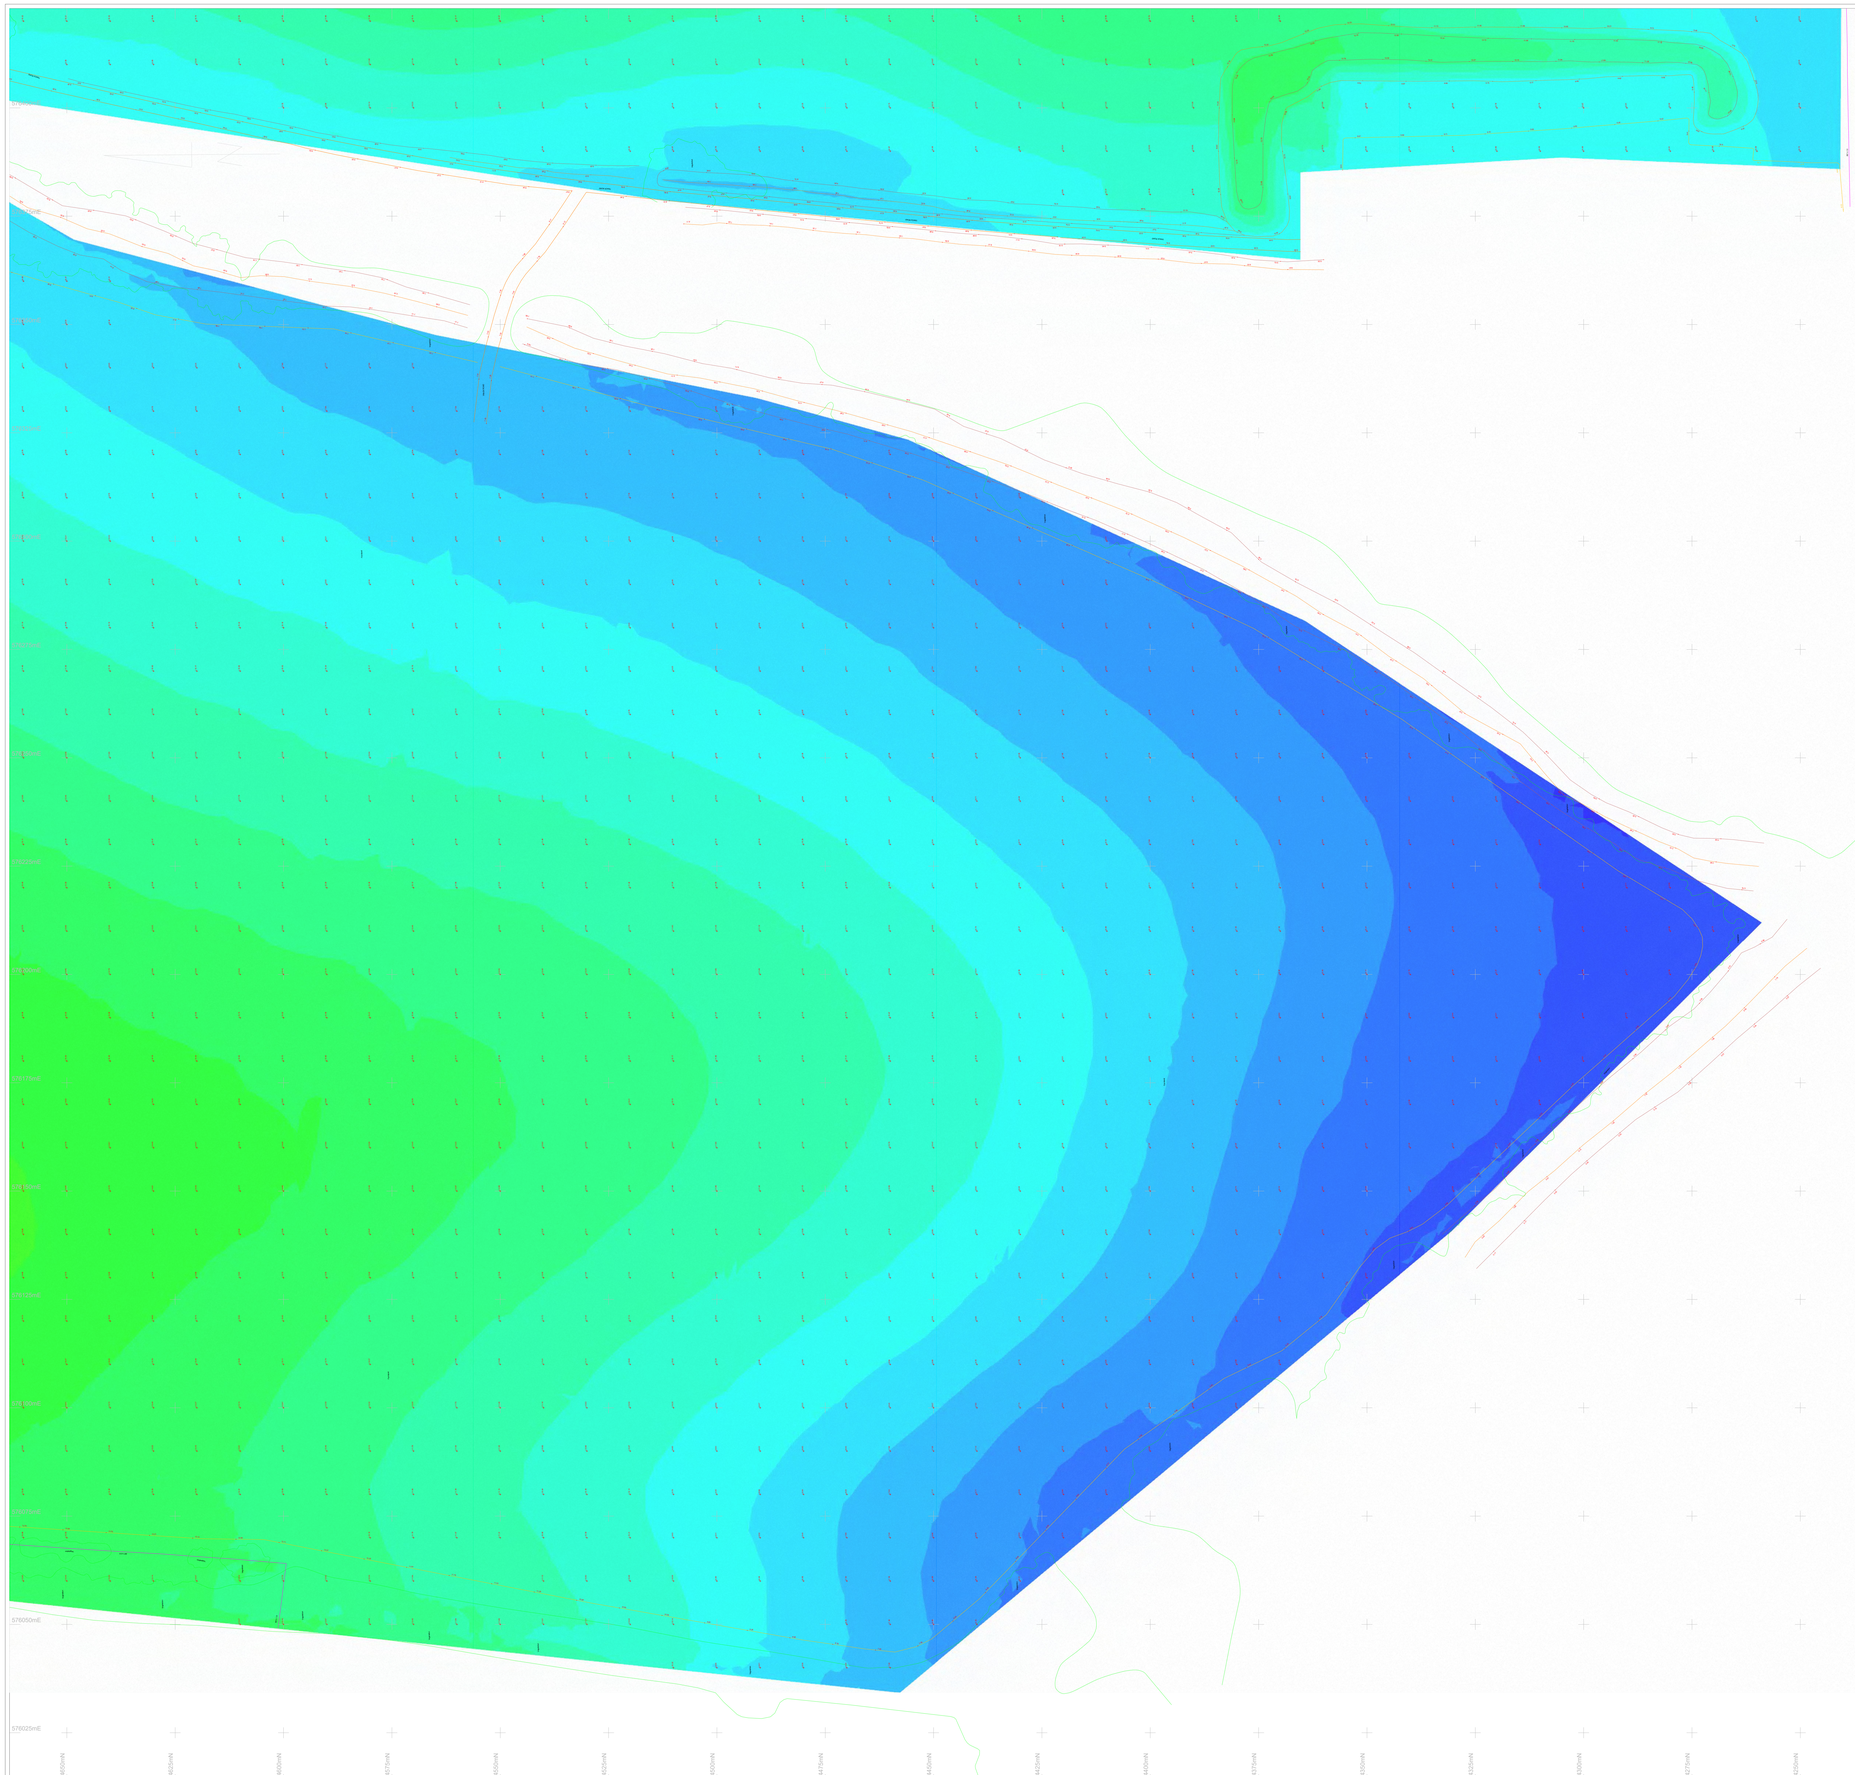

TX1402_RAY 3_T_04

STANDARD ABBREVIATIONS

A/C	Air Conditioner	LB	Litter Bin
ATM	Automated Telling Machine	LP	Lamp Post
B	Bollard	Mk	Manhole
BB	Bellsha Beacon	Mk	Multibase
Bh	Borehole	MH	Manhole
Br	Brick	Min	Minimum
BrS	Brick Setts	Mkr	Marker
BRW	Brick Retaining Wall	NB	Notice Board
BS	Bus Stop	NP	Name Plate
BT	British Telecom	OBF	Open Boarded Fence
BW	Bollard Wire	OH	Overhead
BWF	Barbed Wire Fence	OSBM	Ordnance Survey Bench Mark
CBF	Close Boarded Fence	P	Post
CCTV	Closed Circuit Television	PB	Pillar Box
CIF	Corrugated Iron Fence	PGM	Permanent Ground Marker
CL	Cover Level	PLL	Pavement Light
CLF	Chain Link Fence	PM	Parking Meter
Con	Concrete	PPF	Post and Plank Fence
Conc	Concrete	PS	Paving Stones
CoW	Cable on Wall	PWF	Post and Wire Fence
CPS	Concrete Paving Slabs	RE	Rodding Eye
CTV	Cable Television IC	RG	Road Gully
d	depth	RS	Road Sign
DC	Dust Cover	RSJ	Rolled Steel Joist
DF	Drain Flusher	RWP	Rainwater Pipe
DP	Down Pipe	sp	spreading
DrC	Drainage Channel	SB	Sign Board
EIC	Electrical Inspection Cover	SBM	Site Bench Mark
EJB	Electrical Junction Box	SC	Stop Cock
EP	Electricity Pole	SF	Security Fence
ER	Earthing Rod	SHB	Shrub Bed
ESD	Electrical Switchgear	SL	Survey Level
FB	Fence Brace	SO	Stop Cock Other
FH	Fire Hydrant	SP	Signal Post
FL	Floor Level	SV	Stop Valve
FX	Floodlight	T	Telephone
g	girth	Tac	Tactile Paving
G	Gully	TBM	Temporary Bench Mark
GC	Gas Cock	TCB	Telephone Call Box
GP	Gas Meter	TCP	Traffic Control Post
GR	Grating	TCV	Traffic Control Valve Cover
GV	Gas Valve	TJB	Telephone Junction Box
h	height	TL	Traffic Light
HR	Handrail	TLCB	Traffic Light Control Box
IB	Illuminated Bollard	TLIC	Traffic Light Inspector Cover
IC	Inspection Cover	TP	Telephone Pole
IL	Invert Level	Typ	Typical
IRF	Iron Railing Fence	V	Valve
IRS	Illuminated Road Sign	VP	Vent Pipe
JB	Junction Box	W	Window
KO	Kerb Outlet	WM	Water Meter
L	Light	WV	Water Valve

HEIGHT SHADED KEY

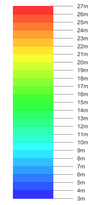

STATIONS

STATION	TYPE	EASTING	NORTHING	LEVEL
RA1	NAIL	576880.366	195011.827	25.019
RA2	NAIL	576710.308	194997.501	22.614
RA3	GM	576831.024	194930.041	23.410

NOTES

Yellow Ground Marker (GM) used for PGM

All levels are in metres and are above Ordnance Survey Newlyn Datum derived by multiple network RTK GPS observations.
The survey grid shown on this drawing is positioned on Ordnance Survey (OS) National Grid, obtained by multiple network RTK GPS observations.
All dimensions shown are in metres.
This survey is commensurate with Item F accuracy, as outlined in the RICS survey detail accuracy banding table. See www.texodsi.co.uk for full terms and conditions of contract.
Due to the inherent instability of paper materials, drawings plotted on paper may be stretched and distorted - dimensions scaled from paper prints should therefore be treated with caution.
Ordnance Survey data referred to as OS Data is subject to Crown Copyright and database rights.
Ordnance Survey, (c) Crown Copyright 2020. All rights reserved. Licence number 100022432

SHEET KEY

ISSUES & REVISIONS

Issue	Details	By	Date
P1	Drawing incomplete and unchecked	JM	12/08/22
R1	Original Issue	NA	15/08/22

Enso Energy
Top Floor, The Priory, Dursley,
Gloucestershire, GL11 4HR

Southlands

Runwell,
Essex, SS11 8NL

TEXO DSI
SURVEY AND INSPECTION

8 Stepfield Industrial Estate
Witham
Essex
CM8 3TH

Tel: +44 (0)1376 533 979
Fax: +44 (0)1376 515 946
Email: info@texodsi.co.uk
Web: www.texodsi.co.uk

SCALE	1:500 @ A0
DATE OF SURVEY	15 August 2022
TEXO REF:	TX1402
CHECKED	JM
DRAWING No.	TX1402_RAY 3_T_04

© Texo DSI
NOT TO BE REPRODUCED WITHOUT PERMISSION